gala & ASSOCIATES, INC.
ARCHITECTS • ENGINEERS
ISO9001-2000
31455 SOUTHFIELD ROAD BEVERLY HILLS, MICHIGAN 48025-5470
TEL. (248) 642-8610 FAX (248) 642-6224

Q1

JOB TITLE Ford KCAP CLIENT Ford DATE 3/10/08
SUBJECT SUV 3-Wet Paint COMPUTED BY SHEET OF

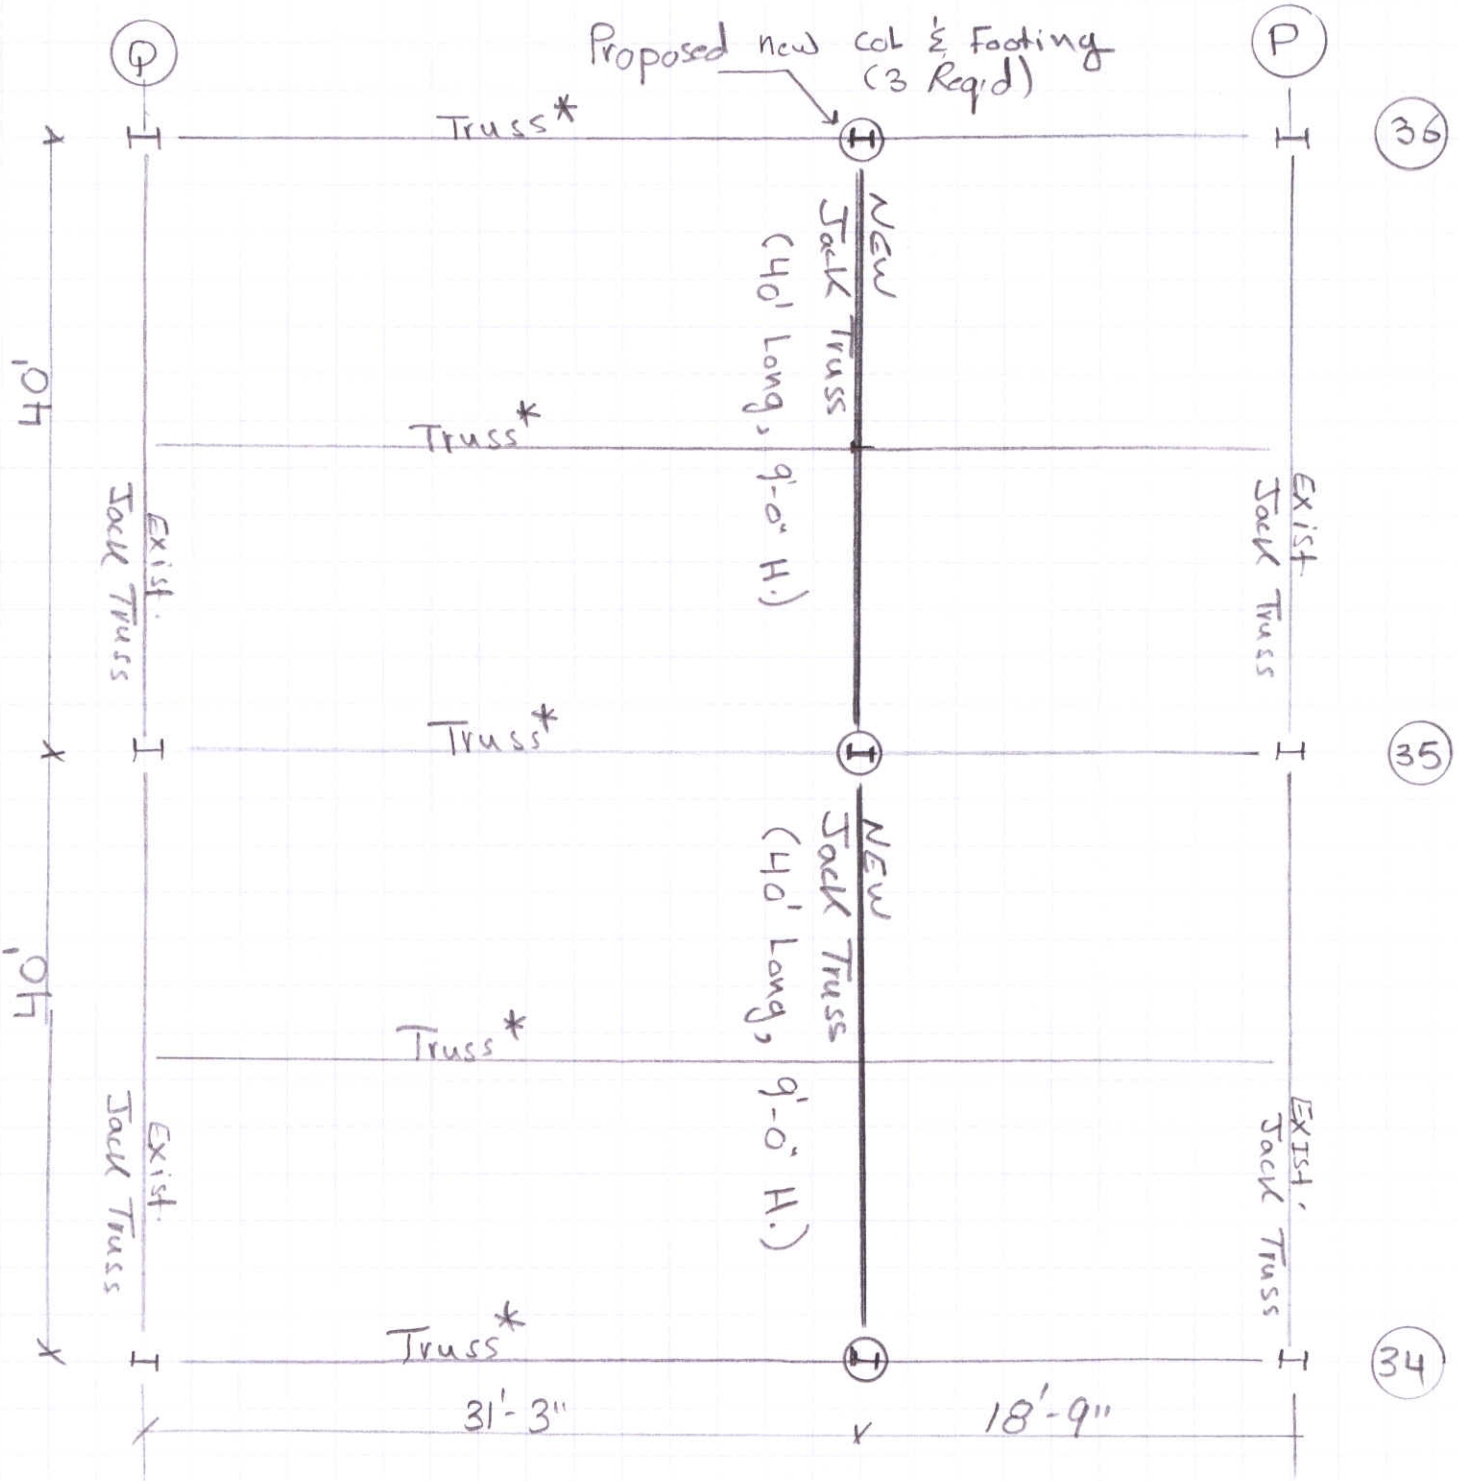


* : Indicates 4 web members of truss to be reinforced.

Partial B.C. of Truss