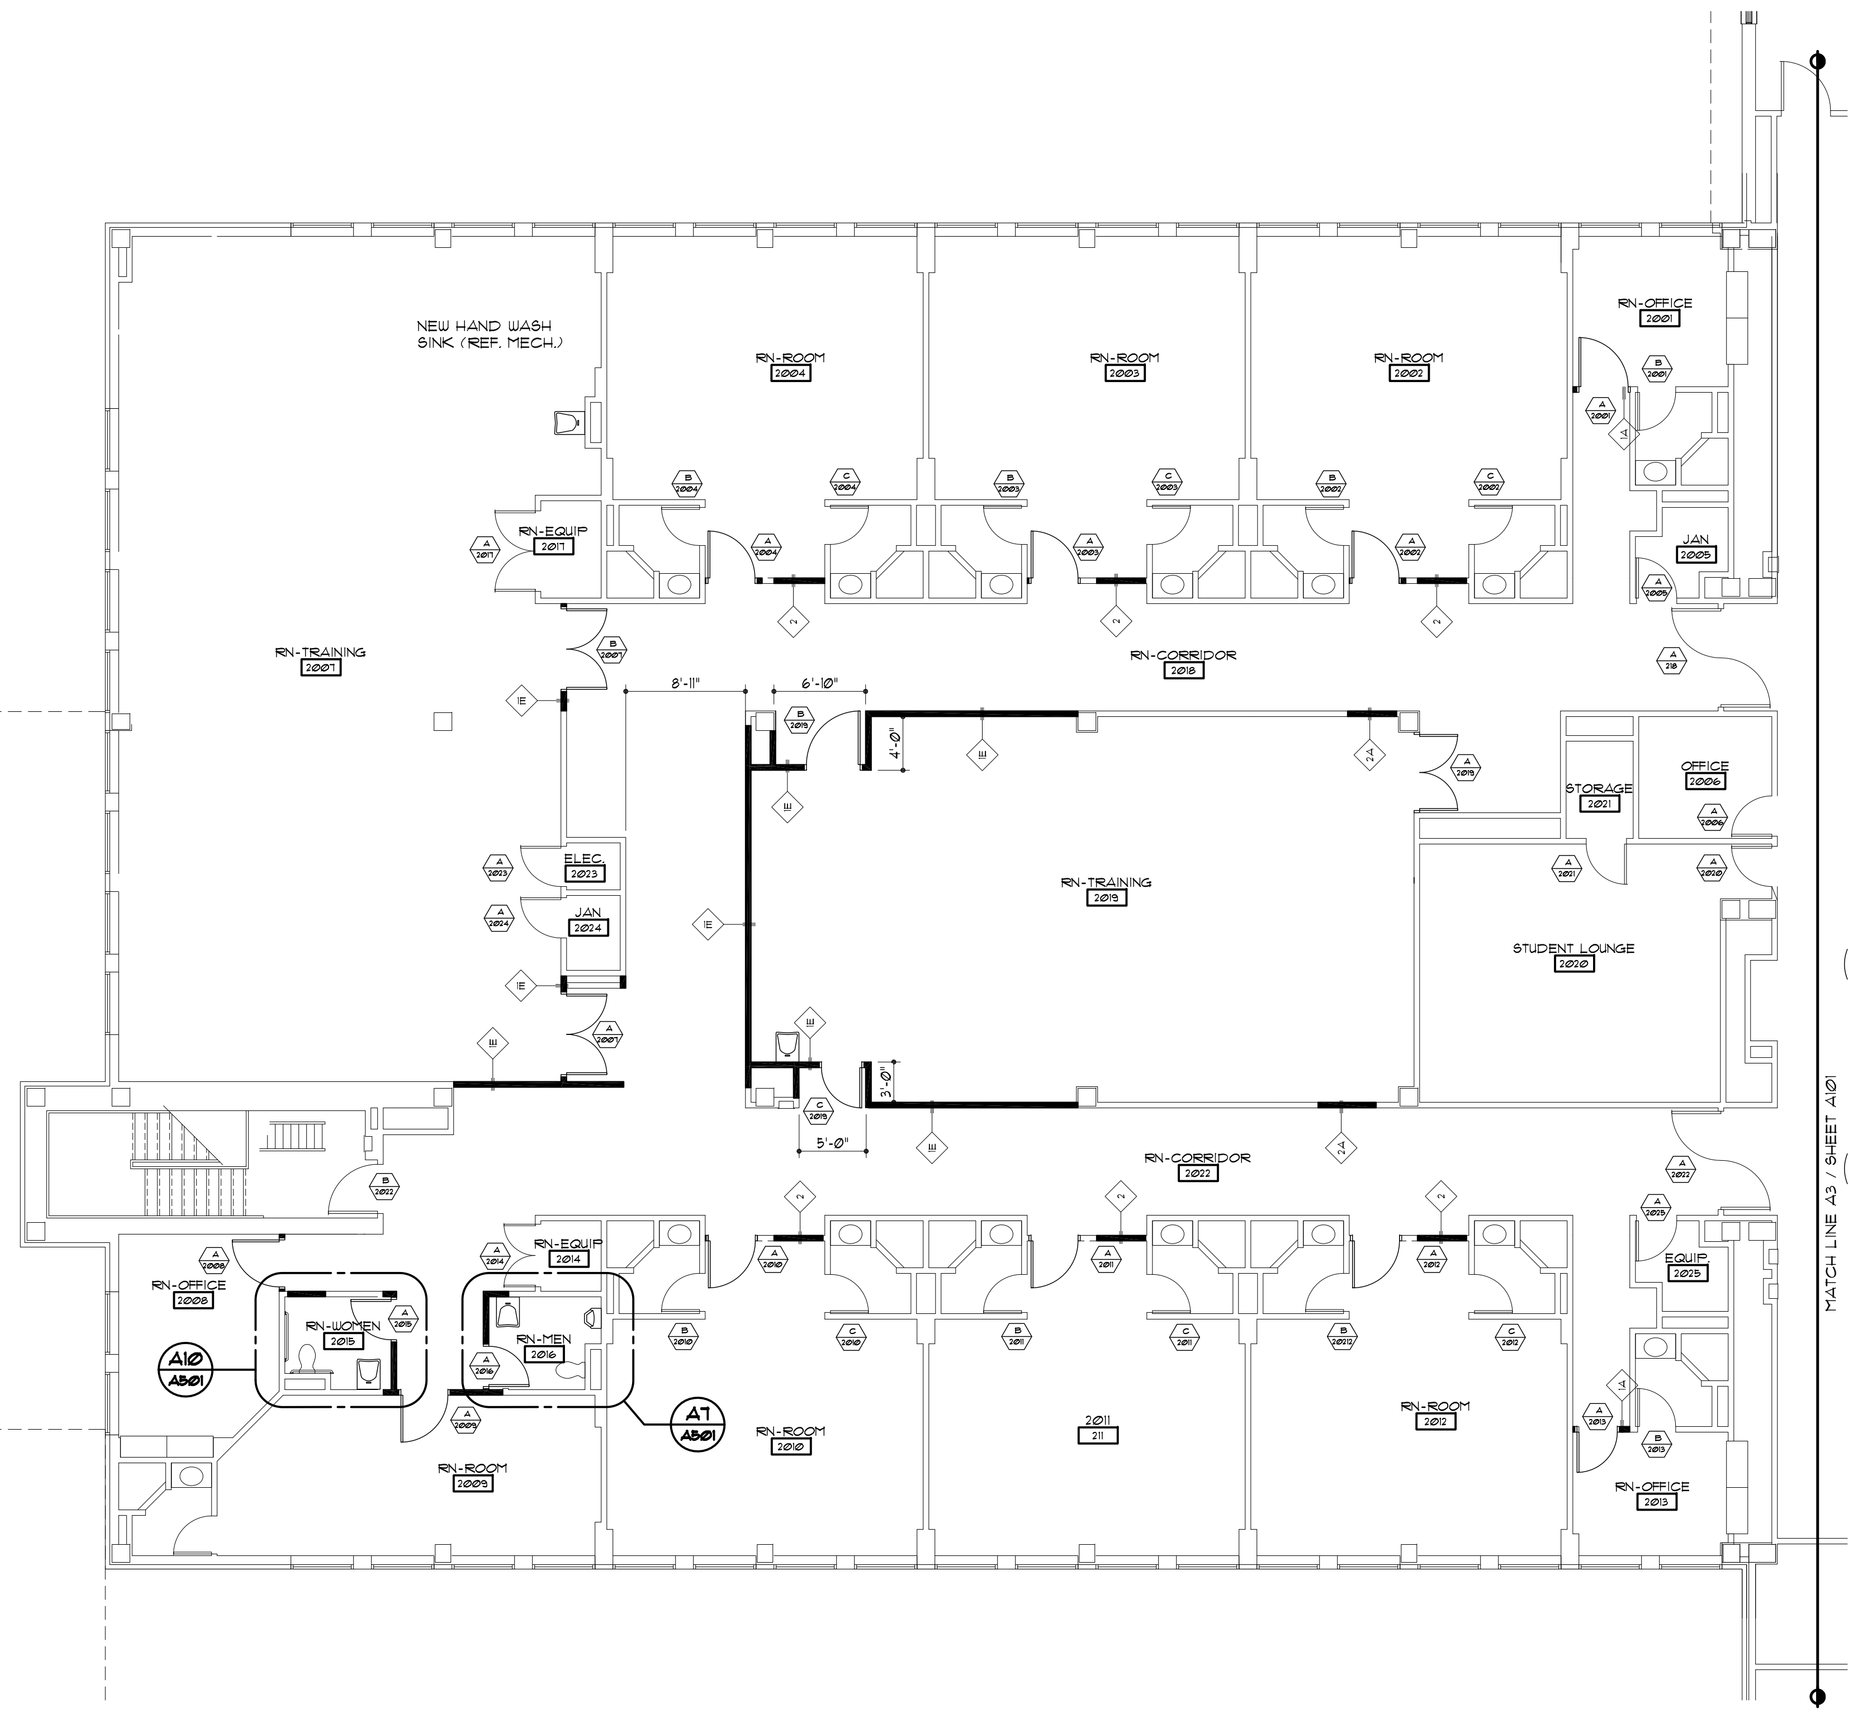

NORTH PLAN NORTH

A11	PARTIAL FLOOR PLAN
1/8" = 1'-0"	A100

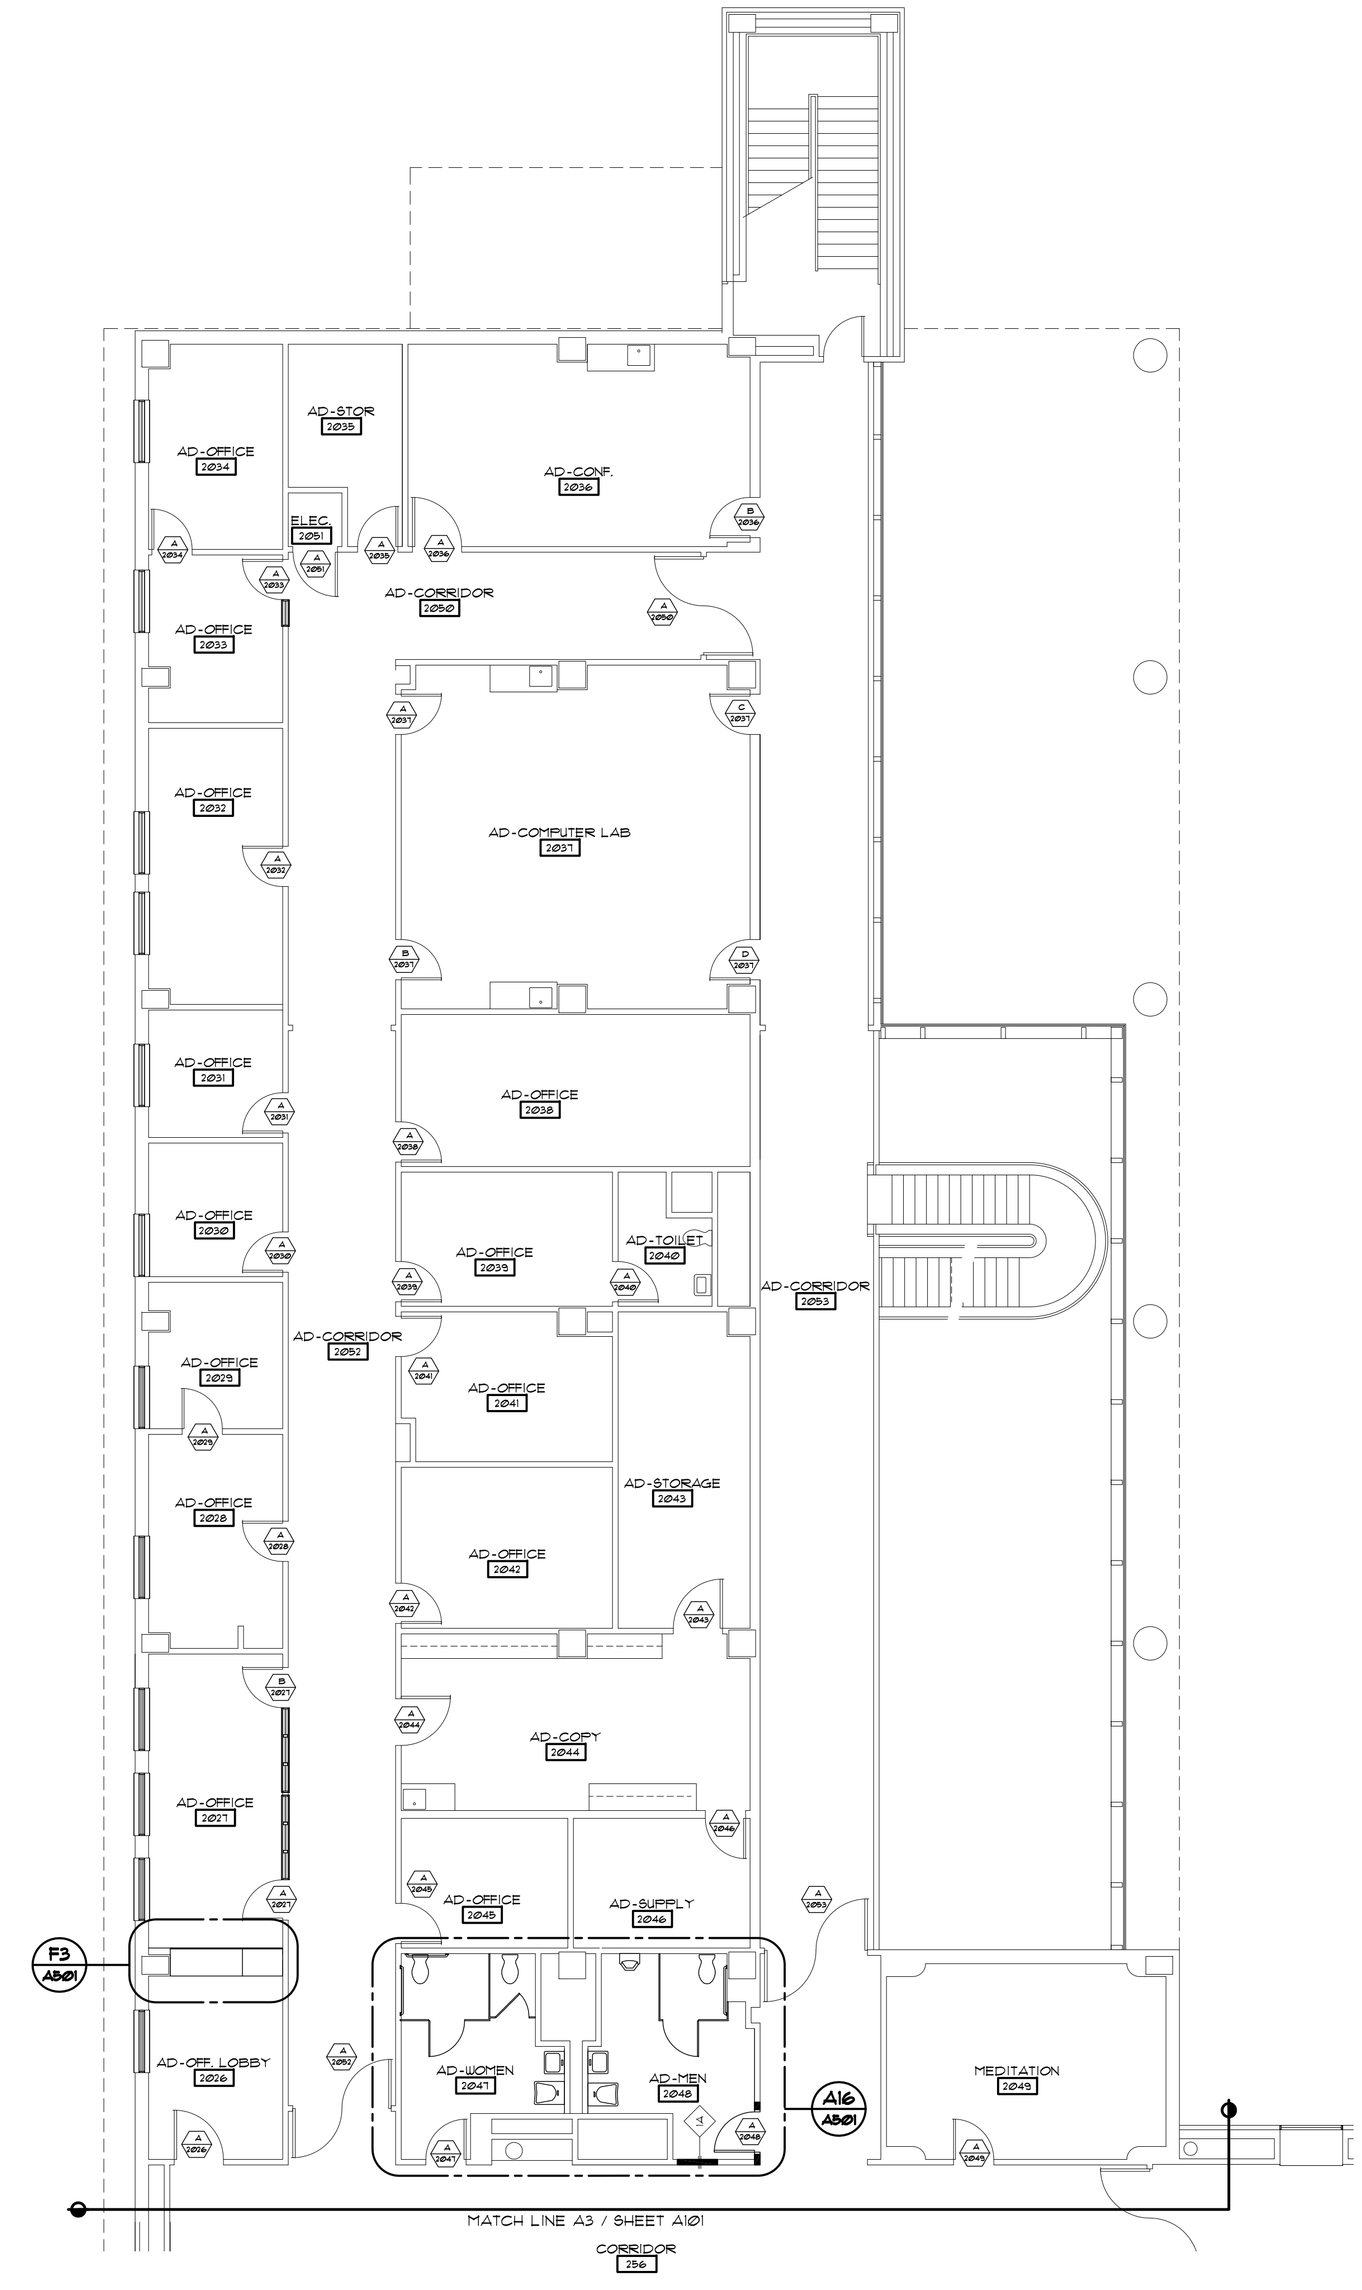

NORTH PLAN NORTH

A3	PARTIAL FLOOR PLAN
1/8" = 1'-0"	A100

EQUITIES GROUP

ISSUED FOR	DATE
PERMIT	03/22/08

OAKLAND UNIVERSITY NURSING SCHOOL

RIVERVIEW CAMPUS

DETROIT MICHIGAN

THIS DRAWING AND DESIGN ARE THE PROPERTY OF AE EQUITIES GROUP. THEY ARE SUBMITTED ON THE CONDITION THAT THEY ARE NOT TO BE USED, REPRODUCED, OR COPIED, IN WHOLE OR IN PART, OR USED FOR FURNISHING INFORMATION TO OTHERS WITHOUT THE PRIOR WRITTEN CONSENT OF AE EQUITIES GROUP. ALL COMMON LAW RIGHTS OF COPYRIGHT AND OTHERWISE ARE HEREBY SPECIFICALLY RESERVED

COPYRIGHT © 2008
AE EQUITIES GROUP

PAUL FRITZ ASSOCIATES
ARCHITECTURE AND PLANNING
21604 SHADY LANE
SAINT CLAIR SHORES, MICHIGAN 48080

DRAWN BY

CHECKED

APPROVED

STATE OF MICHIGAN LICENSE 35743
EXPIRES OCTOBER 31, 2008

DO NOT SCALE DRAWINGS

SHEET NAME

PARTIAL FLOOR PLANS

SHEET NUMBER

A102

PROJECT NUMBER

080102