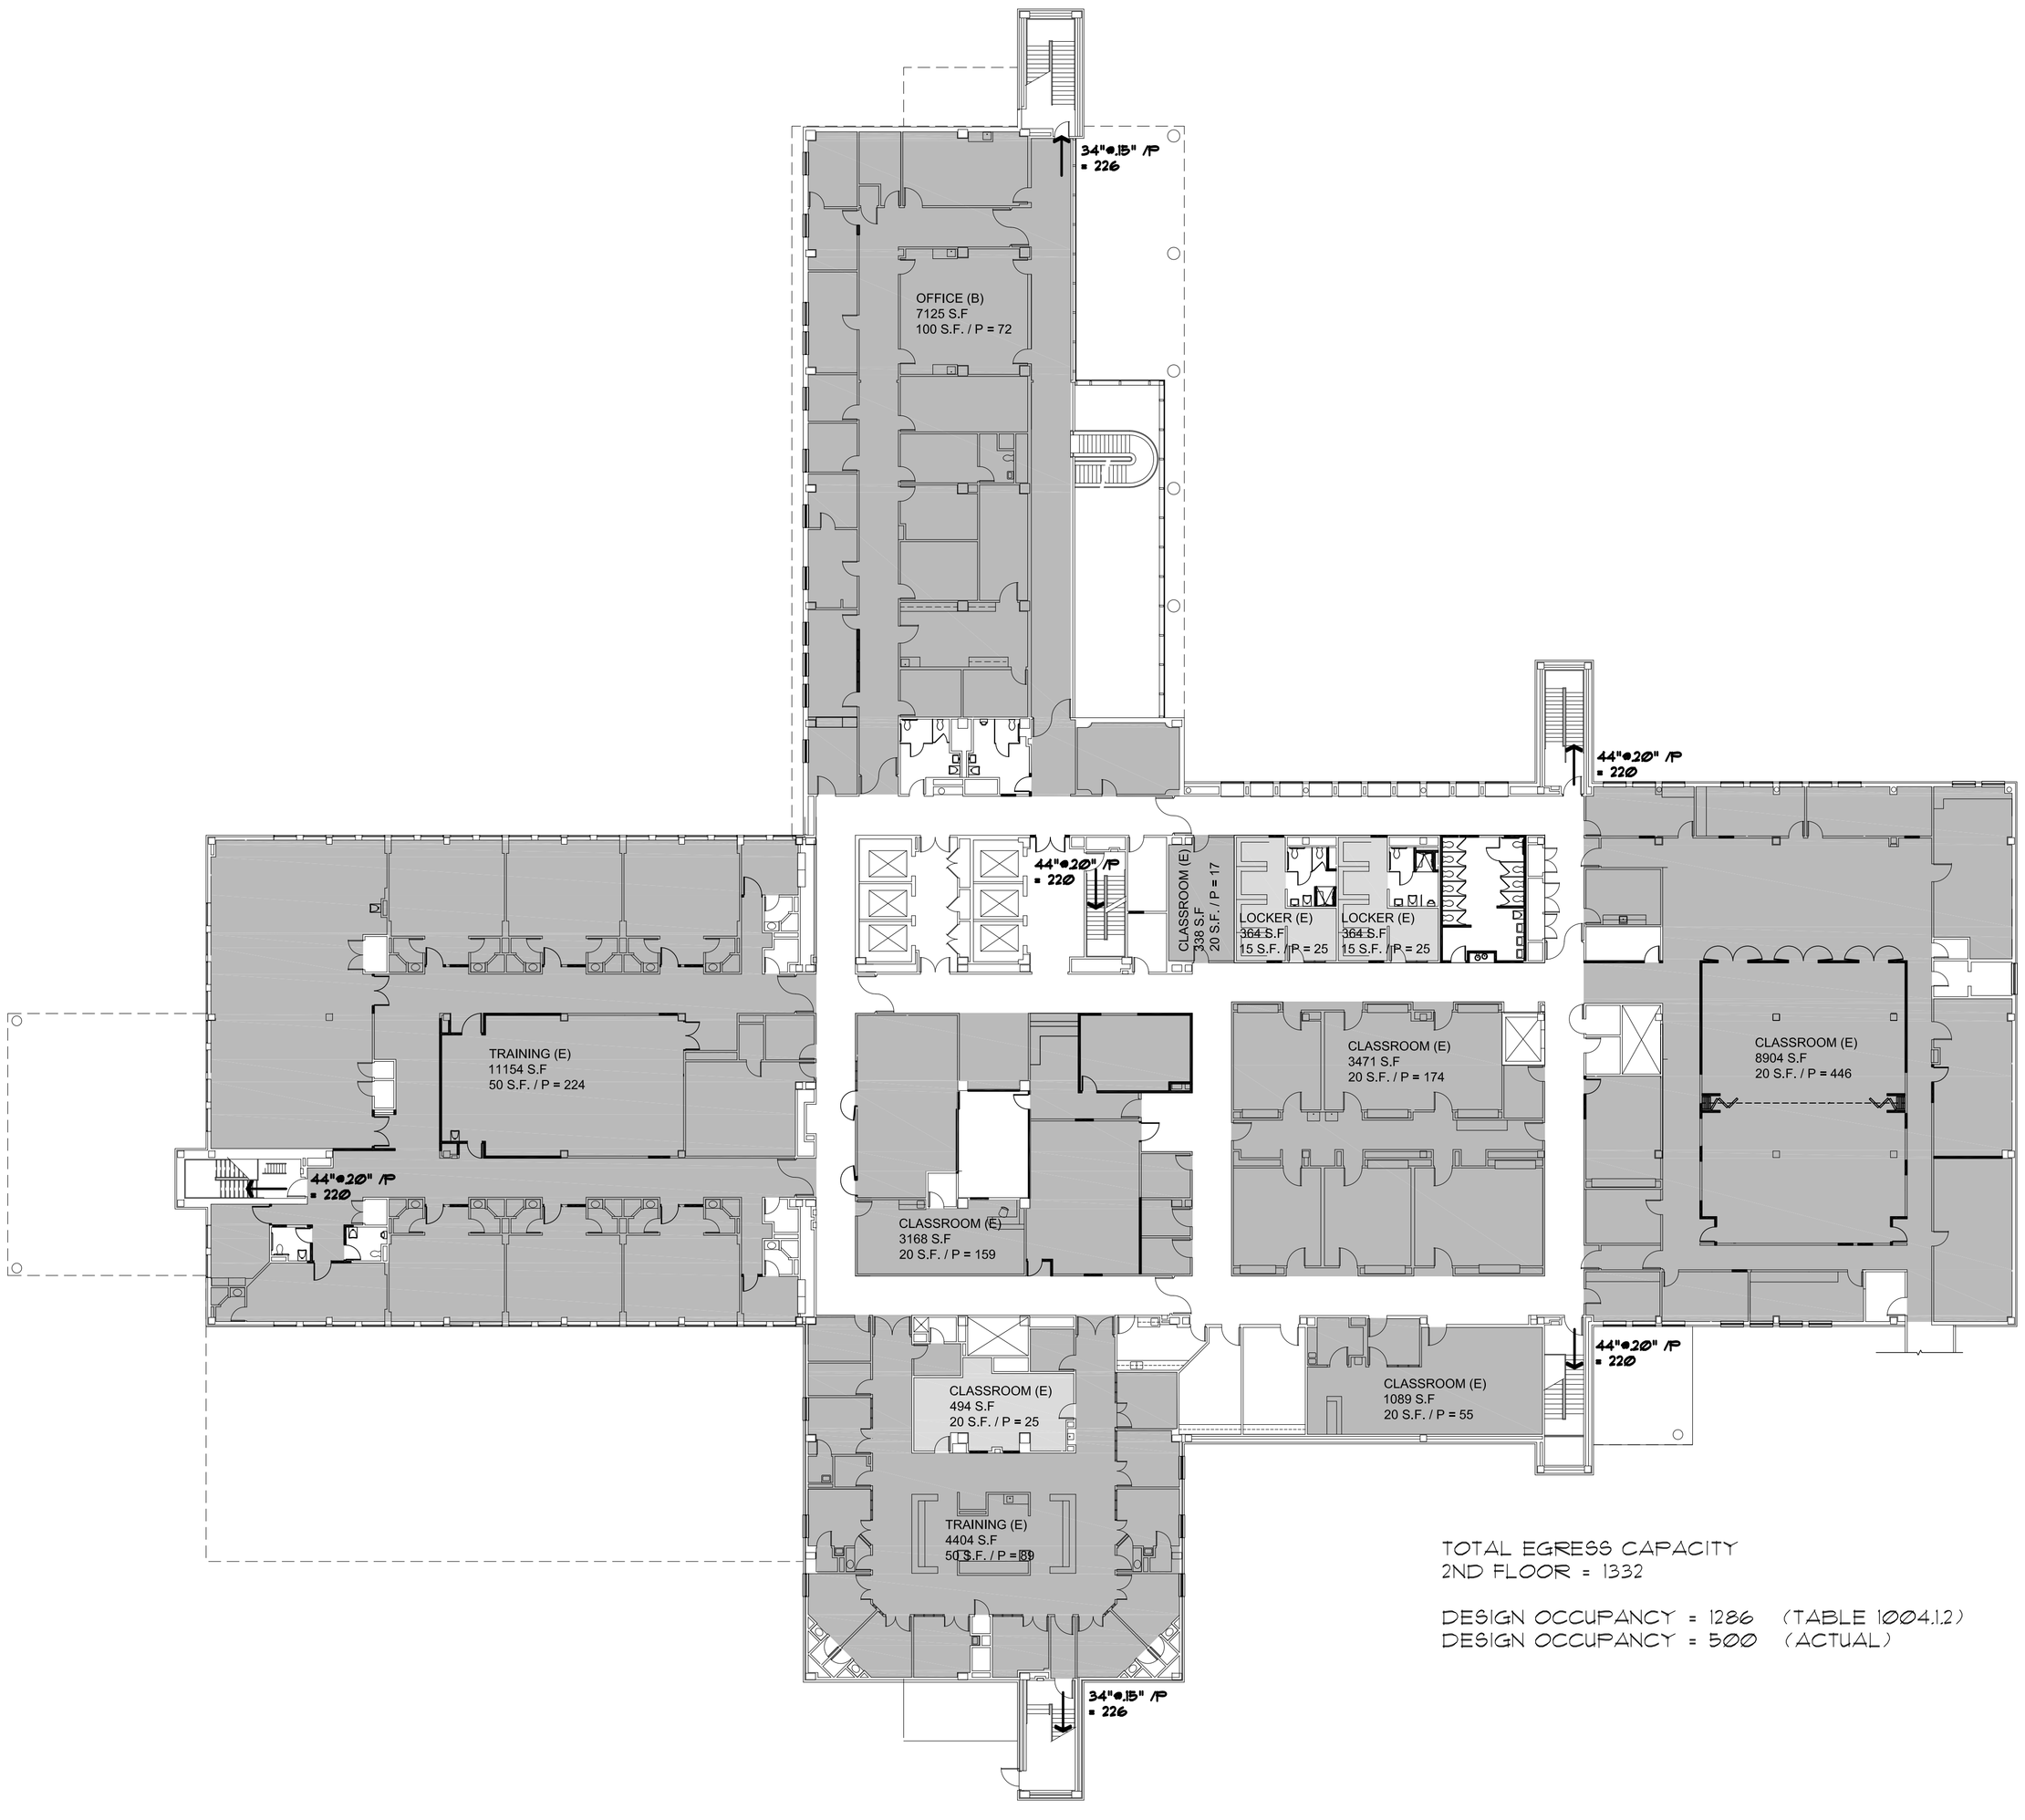

TOTAL EGRESS CAPACITY
2ND FLOOR = 1332

DESIGN OCCUPANCY = 1286 (TABLE 1004.1.2)
DESIGN OCCUPANCY = 500 (ACTUAL)

NORTH PLAN NORTH

A3	OCCUPANCY / EGRESS
1" = 20'-0"	G003

EQUITIES GROUP

ISSUED FOR	DATE
PERMIT	03/22/08

OAKLAND UNIVERSITY NURSING SCHOOL

RIVERVIEW CAMPUS
DETROIT MICHIGAN

THIS DRAWING AND DESIGN ARE THE PROPERTY OF AE EQUITIES GROUP. THEY ARE SUBMITTED ON THE CONDITION THAT THEY ARE NOT TO BE USED, REPRODUCED, OR COPIED, IN WHOLE OR IN PART, OR USED FOR FURNISHING INFORMATION TO OTHERS WITHOUT THE PRIOR WRITTEN CONSENT OF AE EQUITIES GROUP. ALL COMMON LAW RIGHTS OF COPYRIGHT AND OTHERWISE ARE HEREBY SPECIFICALLY RESERVED

COPYRIGHT © 2008
AE EQUITIES GROUP

PAUL FRITZ ASSOCIATES
ARCHITECTURE AND PLANNING
21604 SHADY LANE
SAINT CLAIR SHORES, MICHIGAN 48080

DRAWN BY PBF
CHECKED .
APPROVED .

STATE OF MICHIGAN LICENSE 35743
EXPIRES OCTOBER 31, 2008

DO NOT SCALE DRAWINGS

SHEET NAME
OCCUPANCY AND EGRESS PLAN

SHEET NUMBER
G003

PROJECT NUMBER
080102