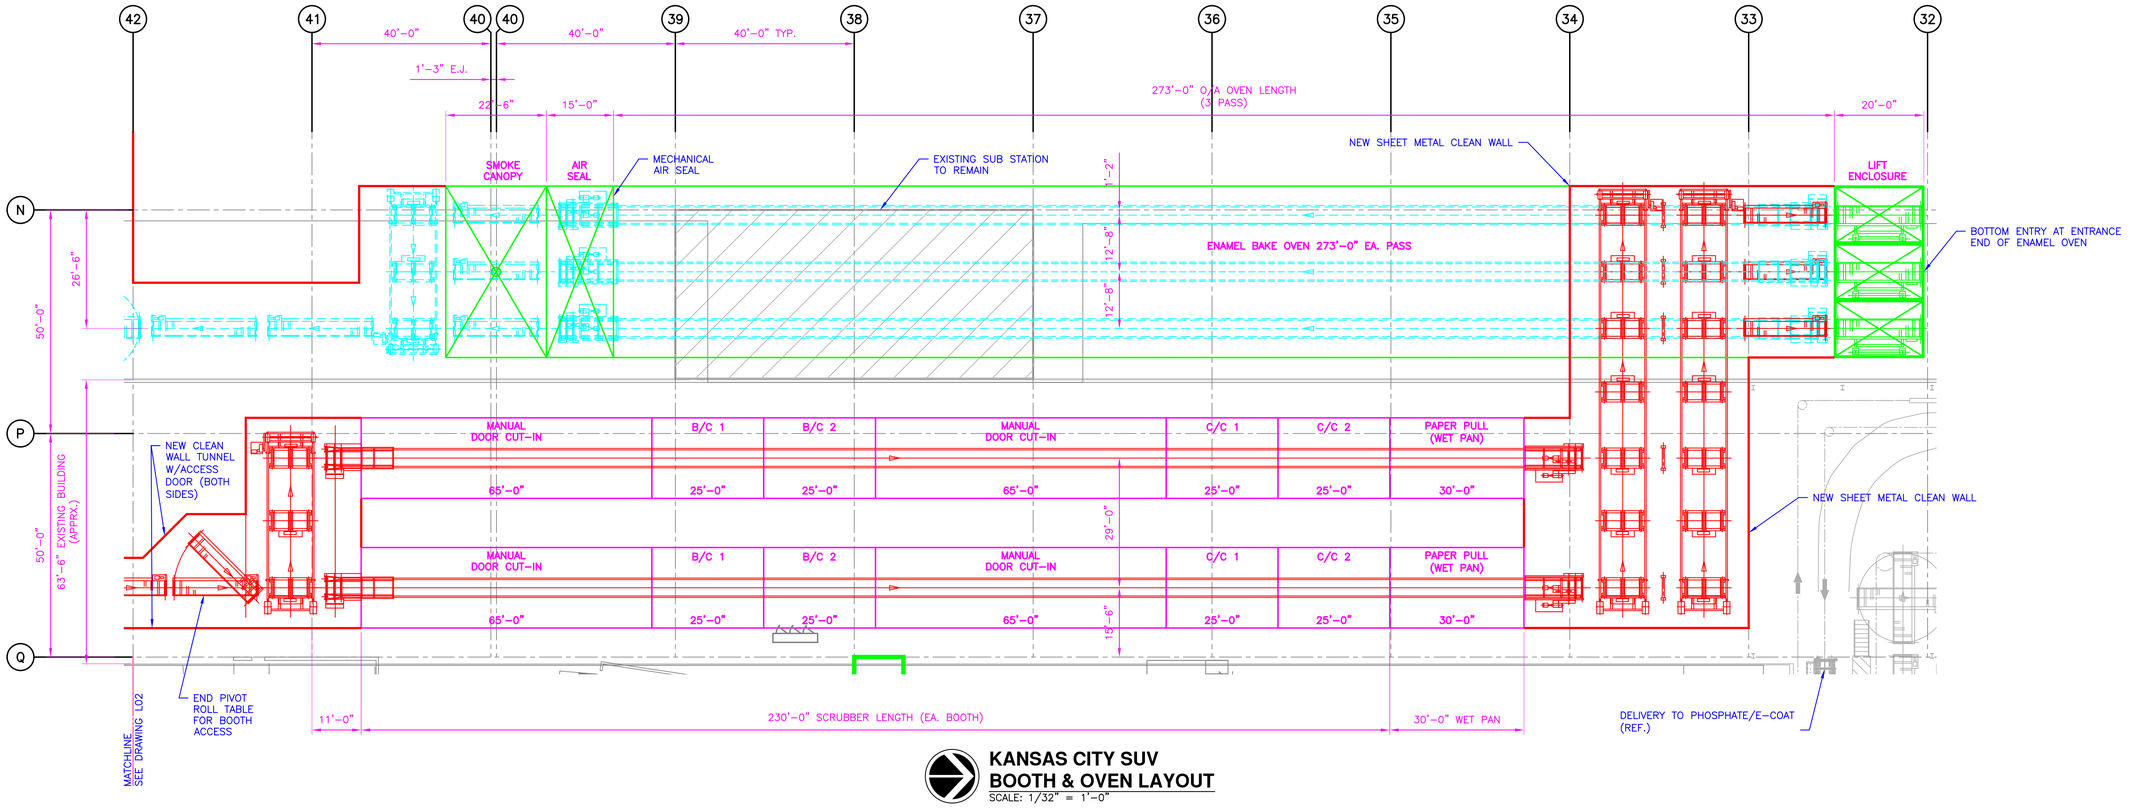

KANSAS CITY SUV
BOOTH & OVEN LAYOUT
SCALE: 1/32" = 1'-0"

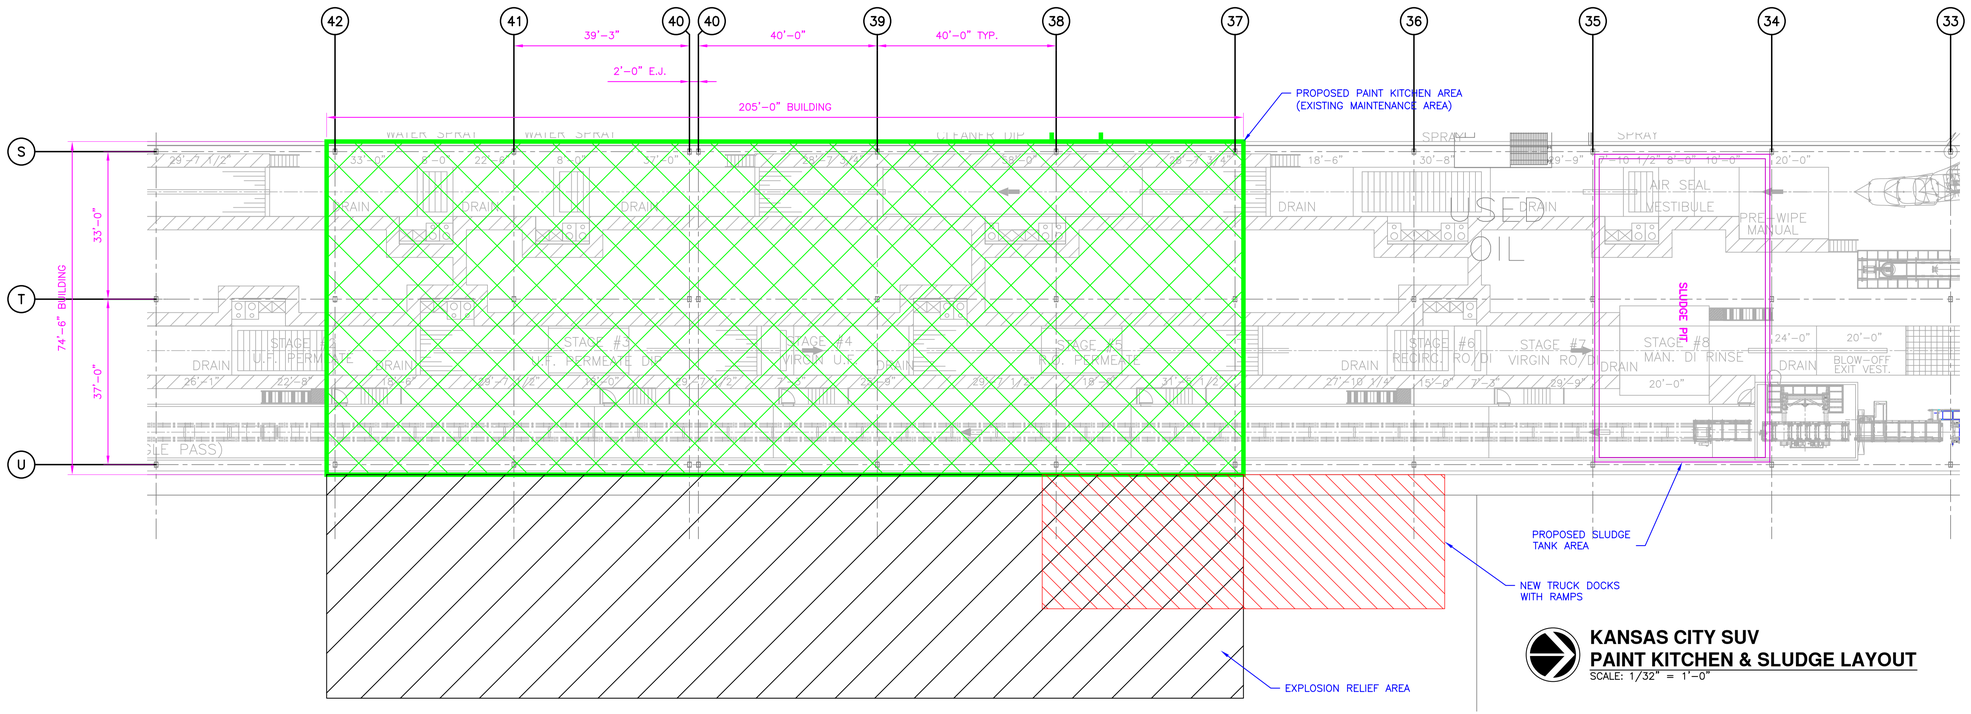

KANSAS CITY SUV
PAINT KITCHEN & SLUDGE LAYOUT
SCALE: 1/32" = 1'-0"

L03

DWG. TITLE: KCC C1 PROGRAM BOOTH & OVEN/PAINT KITCHEN & SLUDGE LAYOUT

DIVISION: PAINT ENGINEERING

PLANT: KANSAS CITY SUV

LOCATION/ACTIVITY: KANSAS CITY

DR. BY: TAZ

DATE: 01/23/08

DWG. NO.: KCSUV C1 L03.DWG

SCALE: 1/32" = 1'-0"

REVISION: X X

NO.	DATE	DESCRIPTION

REVISION:

NO.	DATE	DESCRIPTION